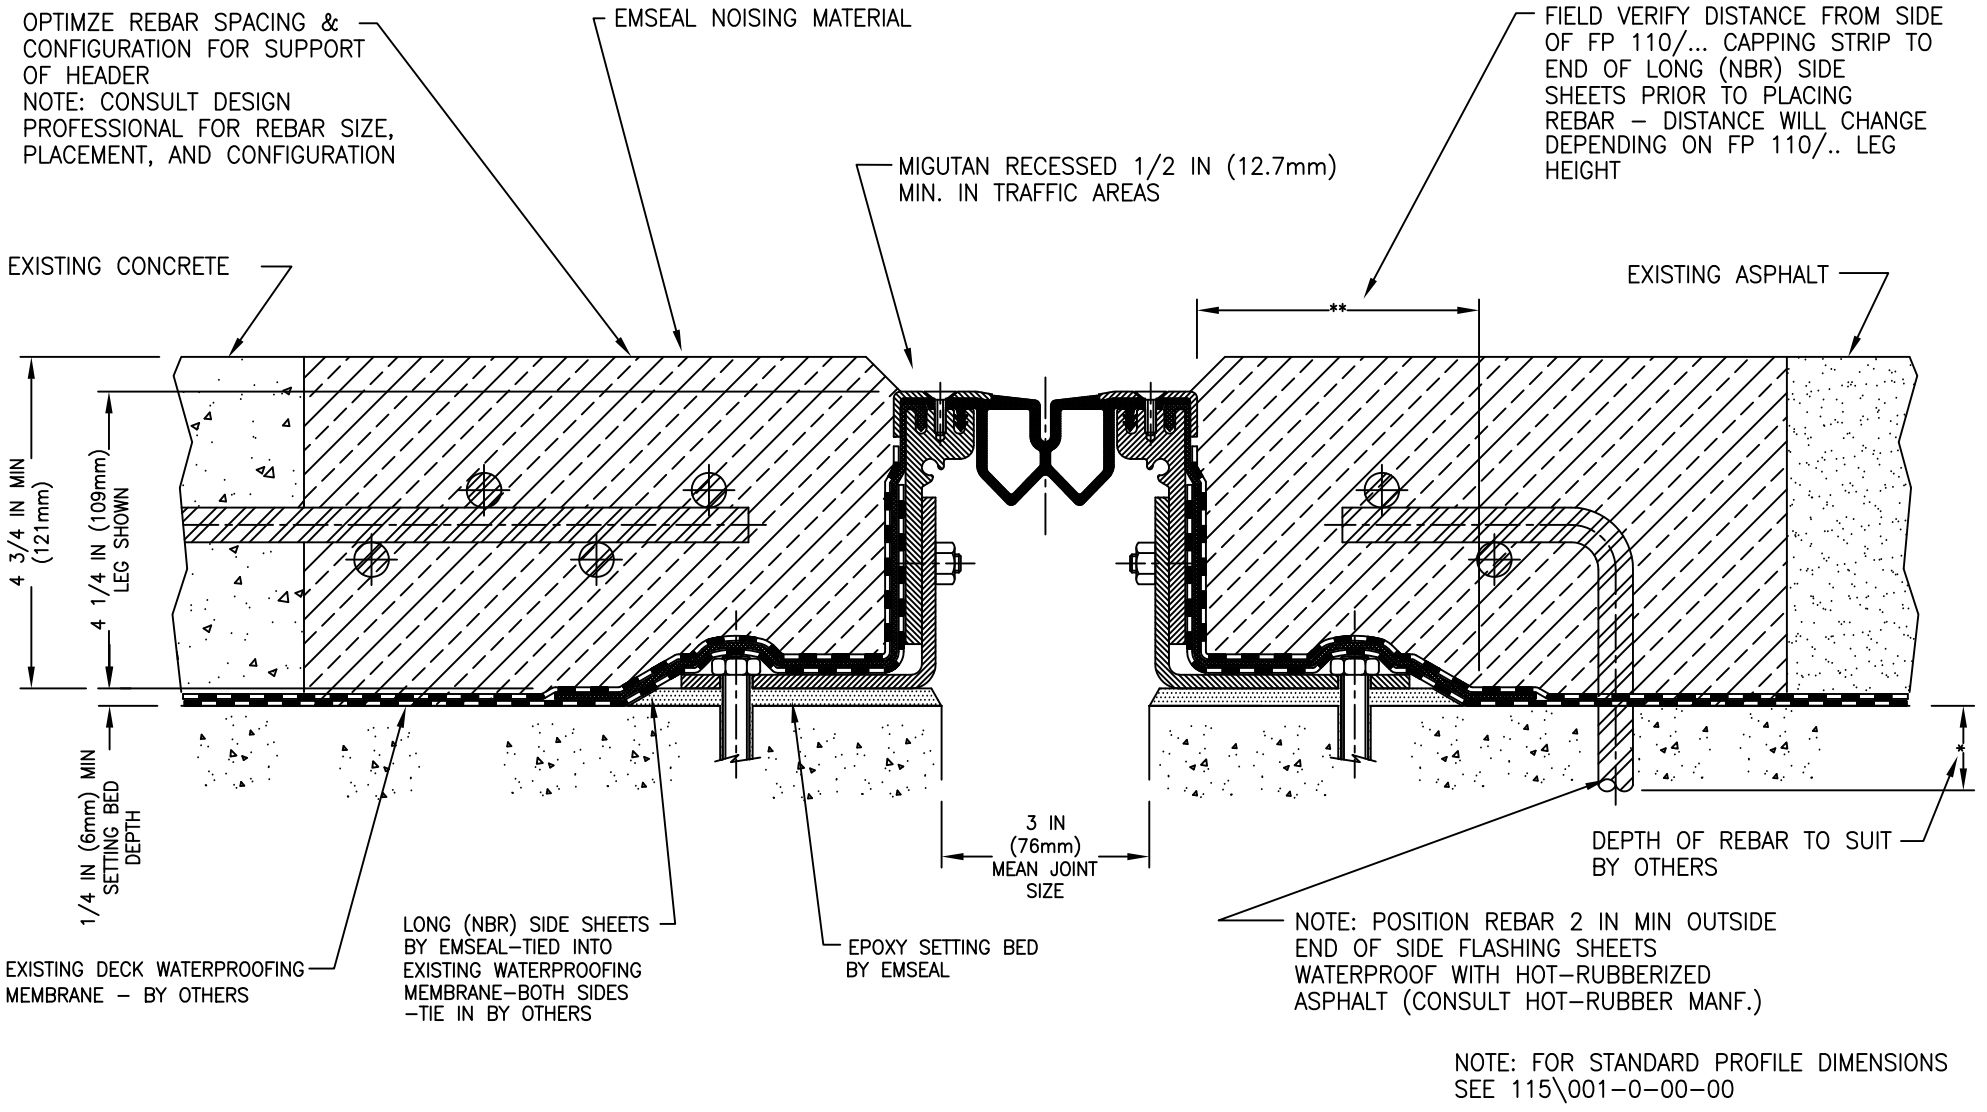

NOTE: FOR STANDARD PROFILE DIMENSIONS SEE 115\001–0–00–00

NOTE: CONDITIONS SHOWN ARE FOR REMEDIATION OF EXPANSION JOINTS IN SPLIT SLAB CONDITION IN EITHER CONCRETE OR ASPHALT.

EMSEAL JOINT SYSTEMS LTD.

MIGUA FP 110/115 NI HEAVY DUTY EXPANSION JOINT– DECK–TO–DECK

THIS DOCUMENT CONTAINS INFORMATION OF A CONFIDENTIAL NATURE UNAVAILABLE TO THE PUBLIC AND IS PROPRIETARY TO EMSEAL CORPORATION. ANY UNAUTHORIZED USE WILL BE PROSECUTED. THIS DRAWING IS PROTECTED BY COPYRIGHT, THE RIGHT TO REPRODUCE IN ANY FORM BEING THE EXCLUSIVE RIGHT OF EMSEAL CORPORATION. ANY UNAUTHORIZED REPRODUCTION WHETHER IN TWO OR THREE DIMENSIONS WILL BE PROSECUTED.

DRAWN BY: TAB	DATE 09/10/08	SCALE: N.T.S.	SHEET No:

PART NUMBER: MIGUA\FP110\115\011–0–00–00